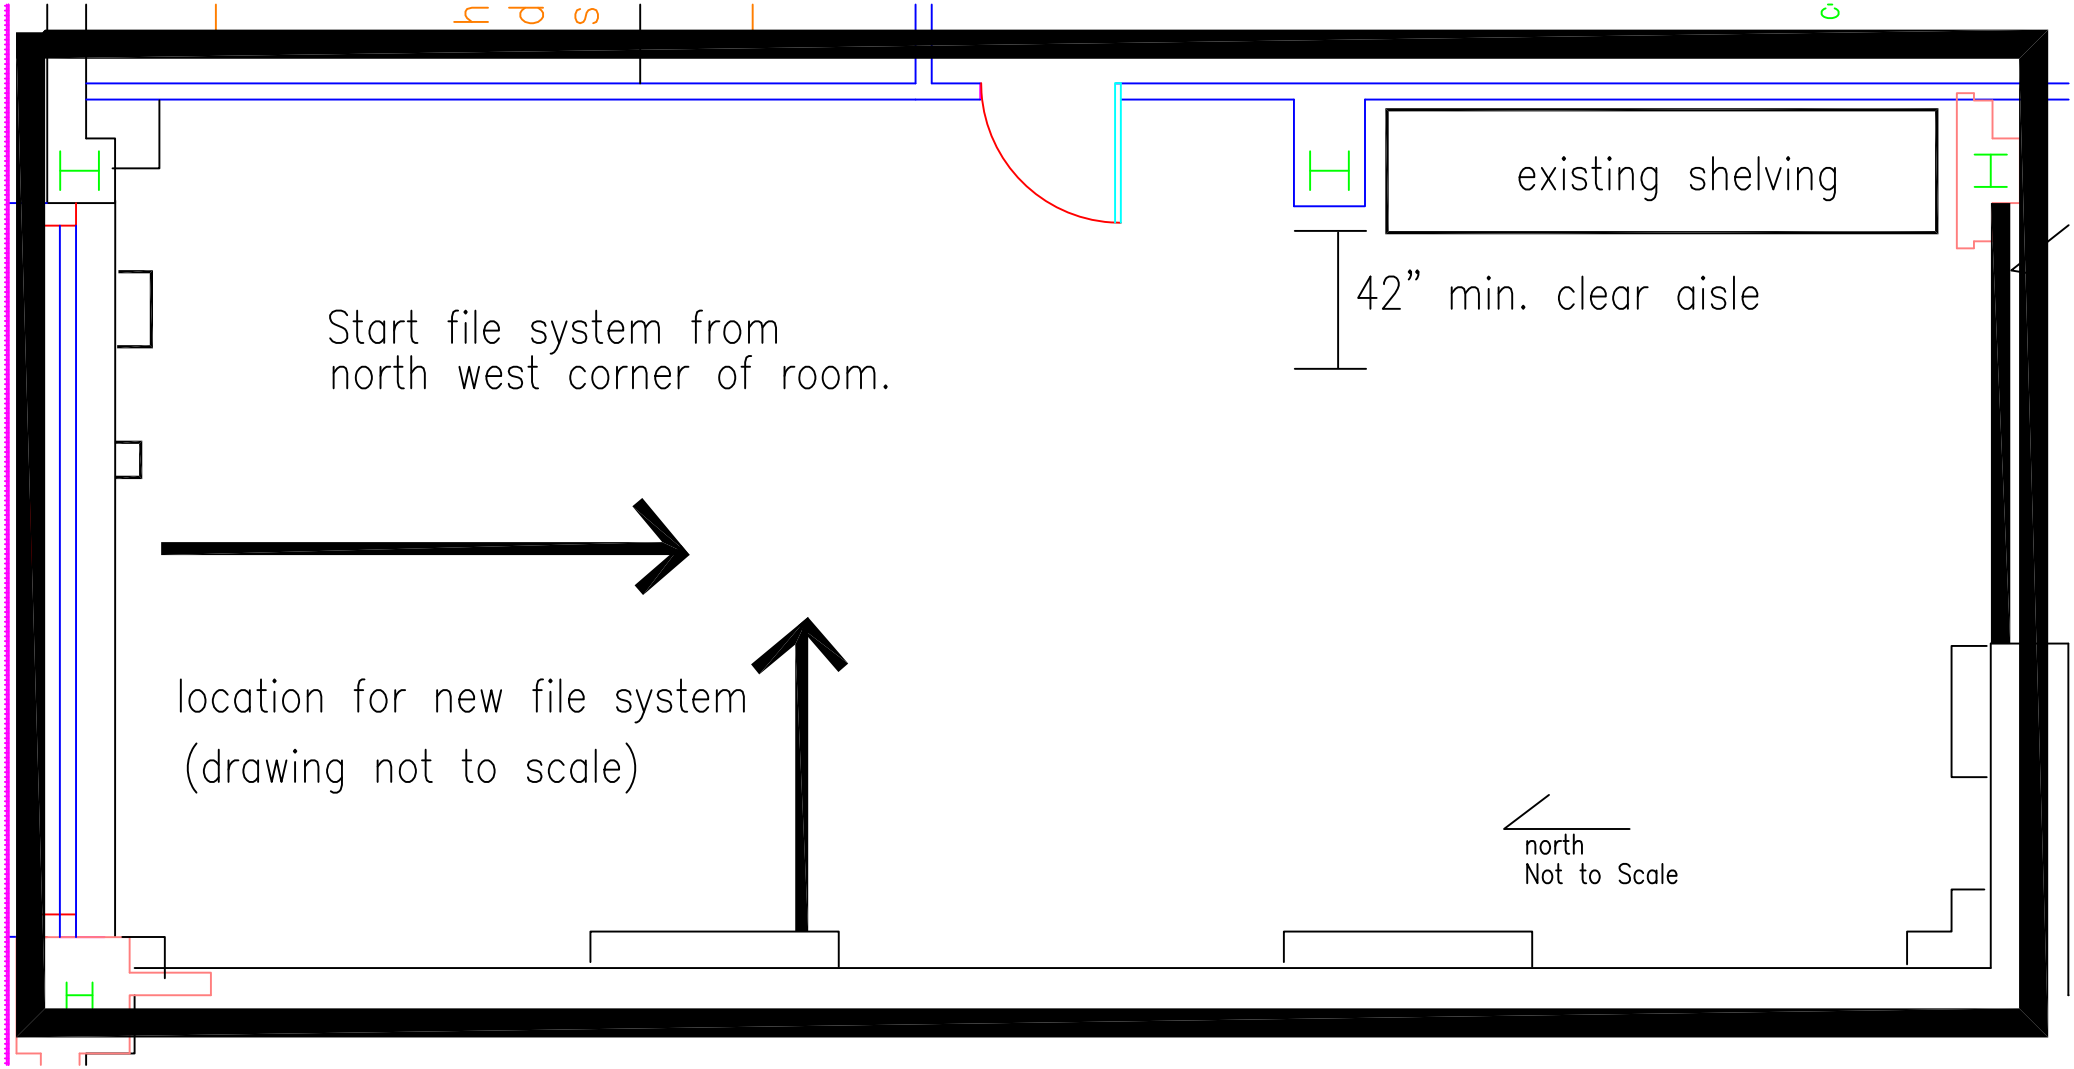
existing shelving
42" min. clear aisle
Start file system from
north west corner of room.
location for new file system
(drawing not to scale)
north
Not to Scale